


2 PROPOSED SOUTH ELEVATION

SCALE: 1/4"=1'-0"

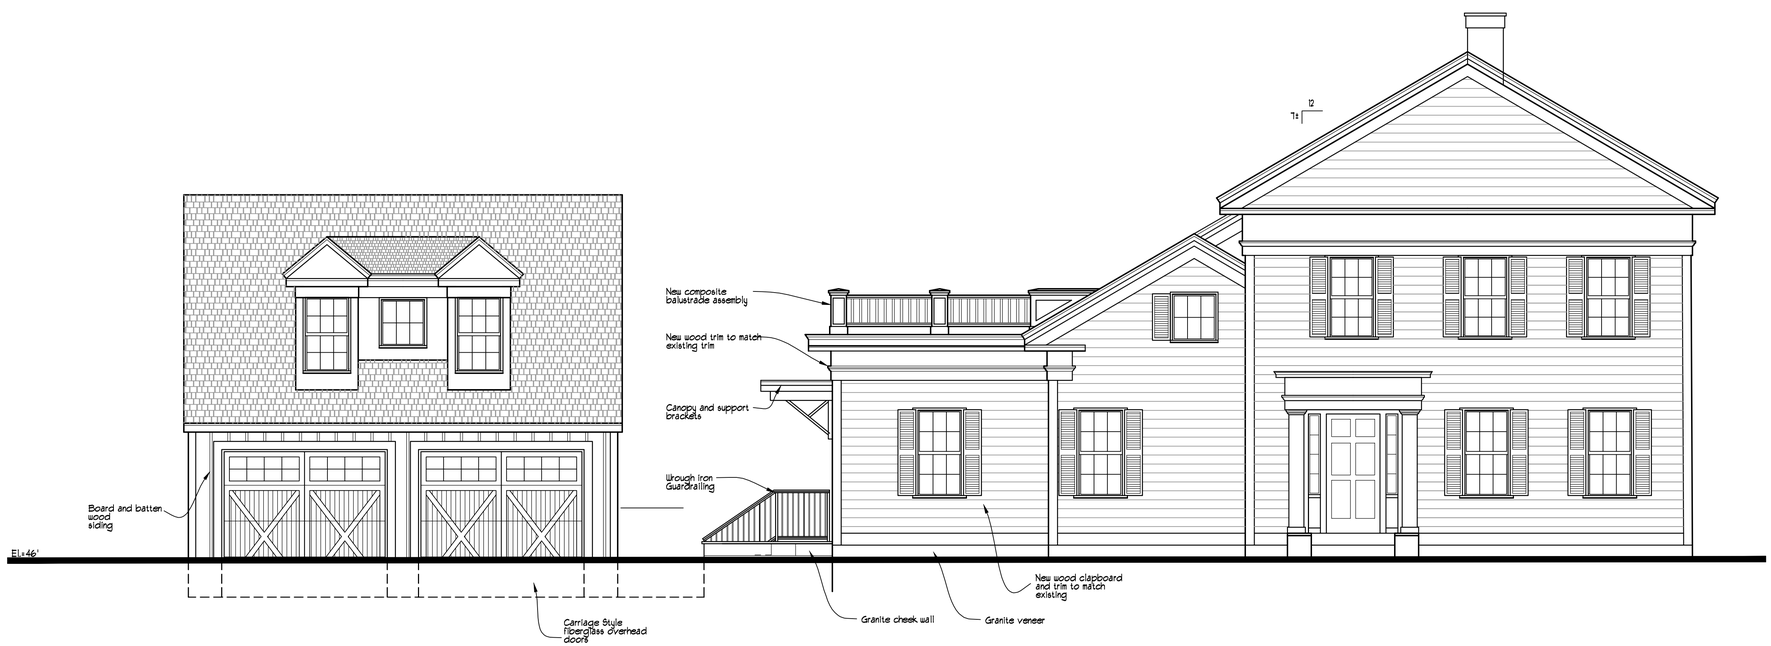

1 PROPOSED EAST ELEVATION

PROPOSED ADDITION

Mulcahy Residence

55 MAIN STREET
EAST HADDAM, CT

David Goslin Architect
1906 MAIN STREET P.O. BOX 412
EAST WINDSOR HILL, CT 06028
TEL (860) 289-4858

Elevations

Date April 13, 2026
Drawn DG

A-3