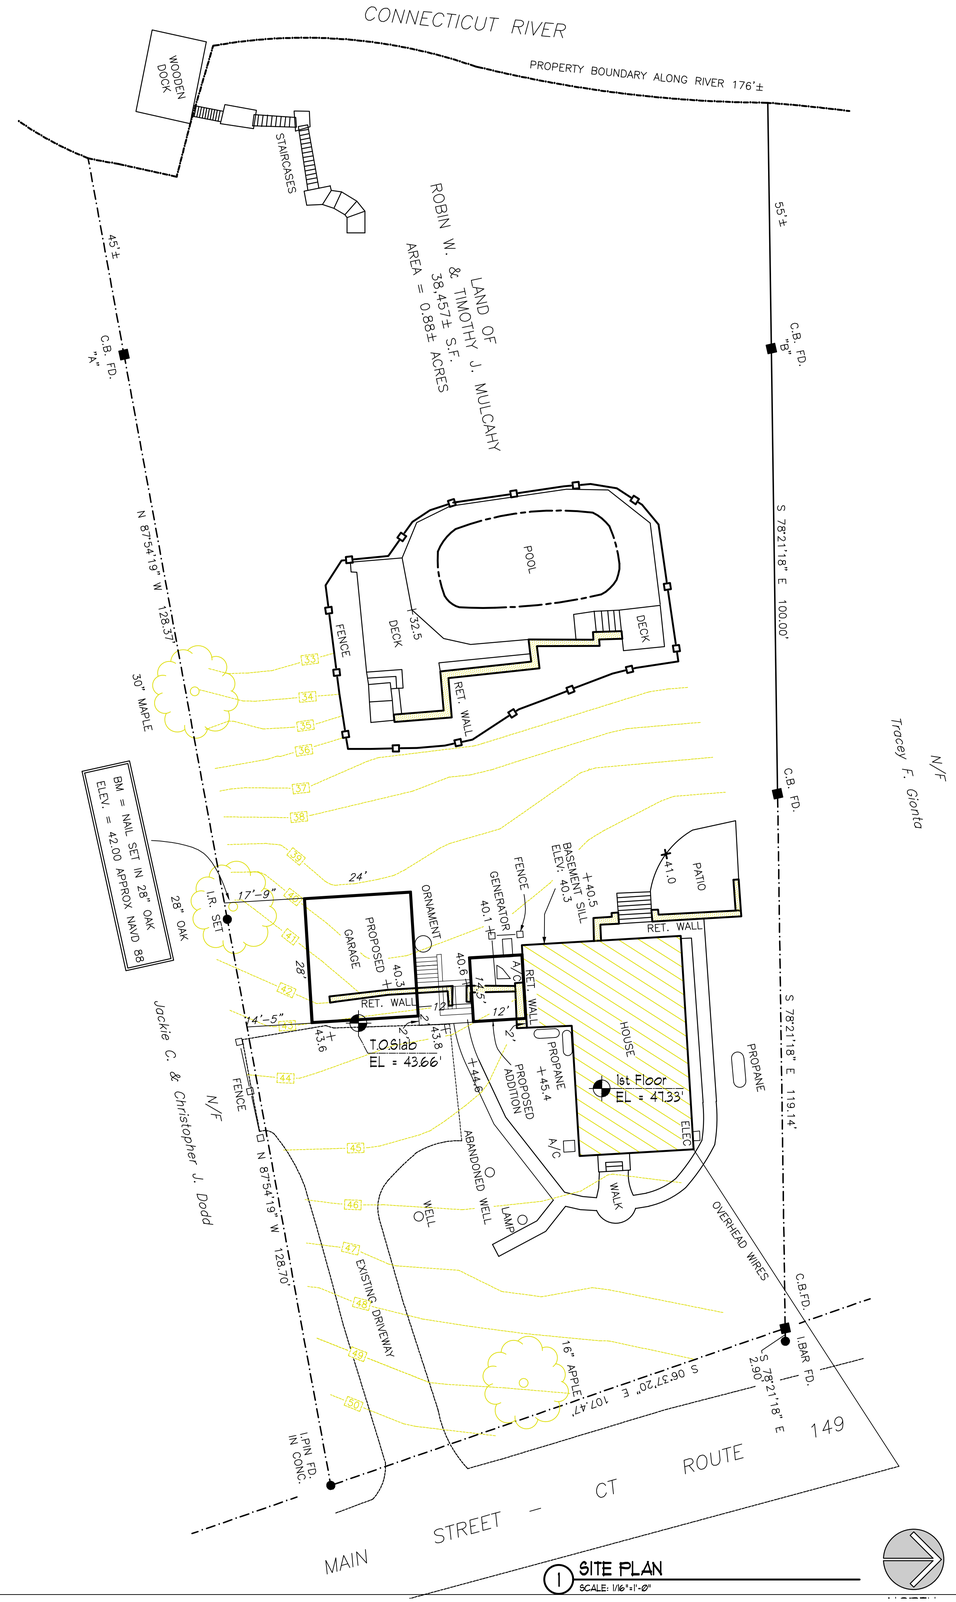


1 SITE PLAN
SCALE: 1/16"=1'-0"

PROPOSED ADDITION

Mulcahy Residence

55 MAIN STREET
EAST HADDAM, CT

David Goslin
Architect
1906 MAIN STREET P.O. BOX 412
EAST WINDSOR HILL, CT 06028
TEL (860) 289-4858

Site Plan

Date June 12, 2026
Drawn DG

S-1