


EXISTING:

-Existing garage corner is 18.5' from property line

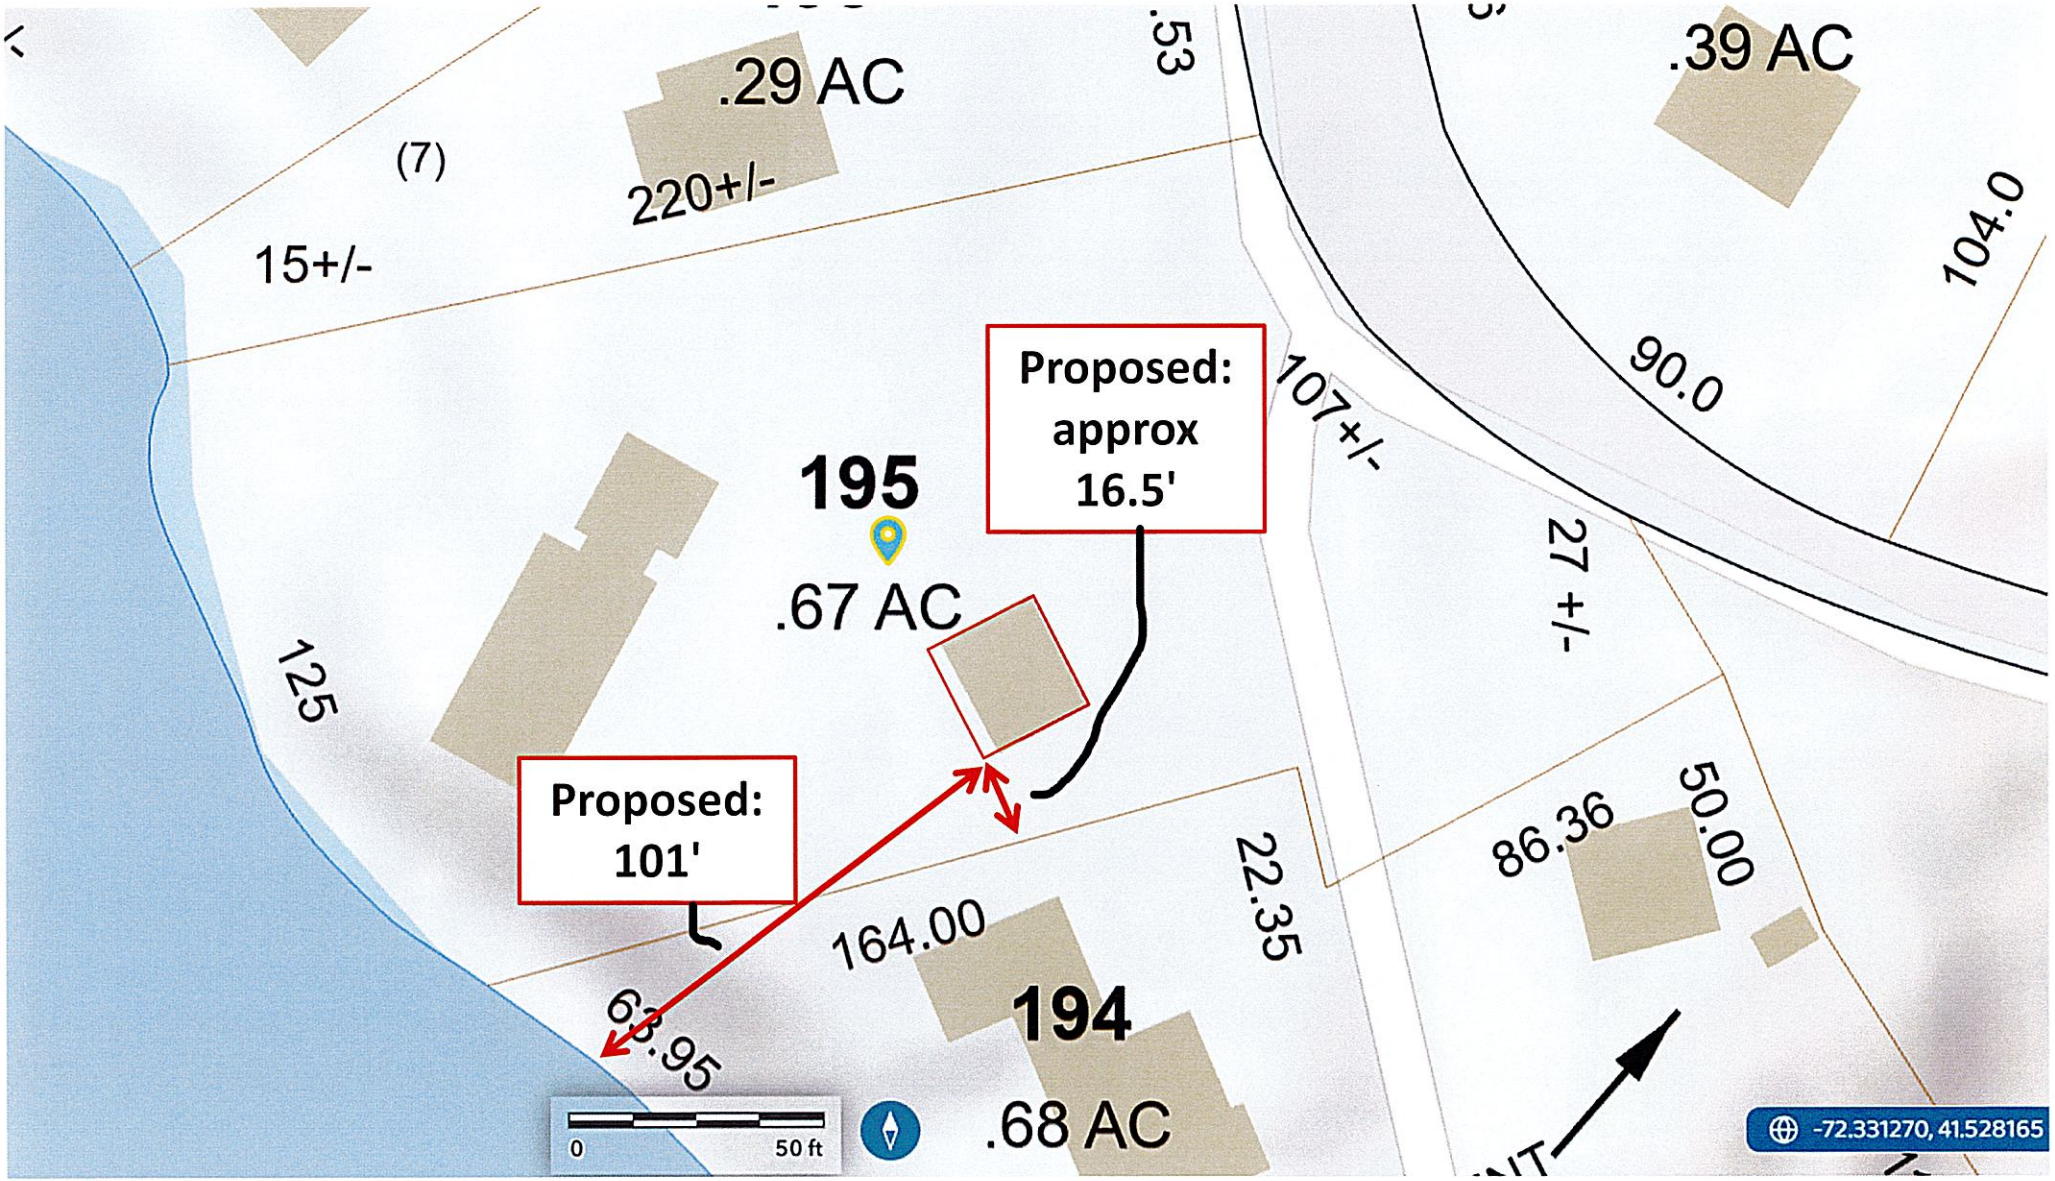

PROPOSED:

-Proposed remove existing 26'x21' structure and replace with 26'x 24' structure, thus adding 3' to the total depth.

-Proposed corner of new structure 16.5' from property line

-101 feet from lake