


CROSS SECTION OF LEACH FIELD
1" = 4'

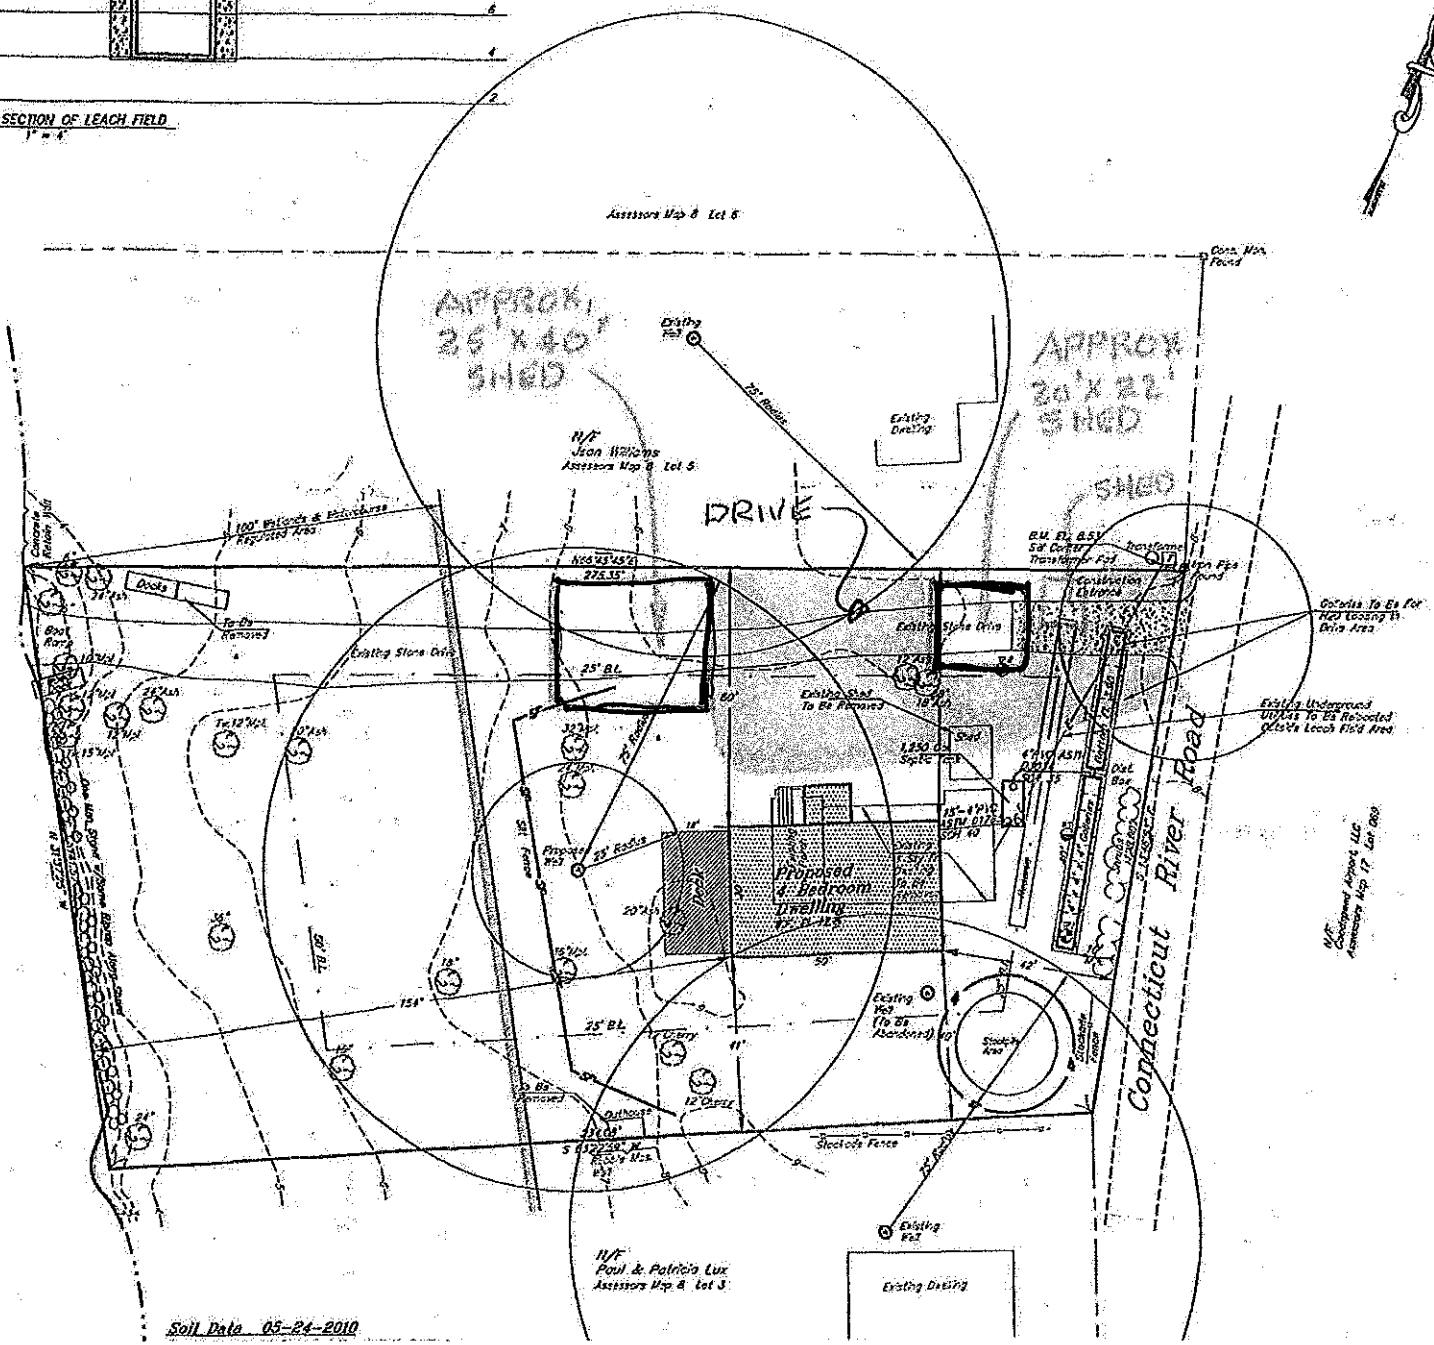

LEGEND
- ① LOT NUMBER
- □ MONUMENT
- ● IRON PIN

Soil Date 05-24-2010

FIELD
6/01
NOT T