


CROSS SECTION OF LEACH FIELD
1" = 4'

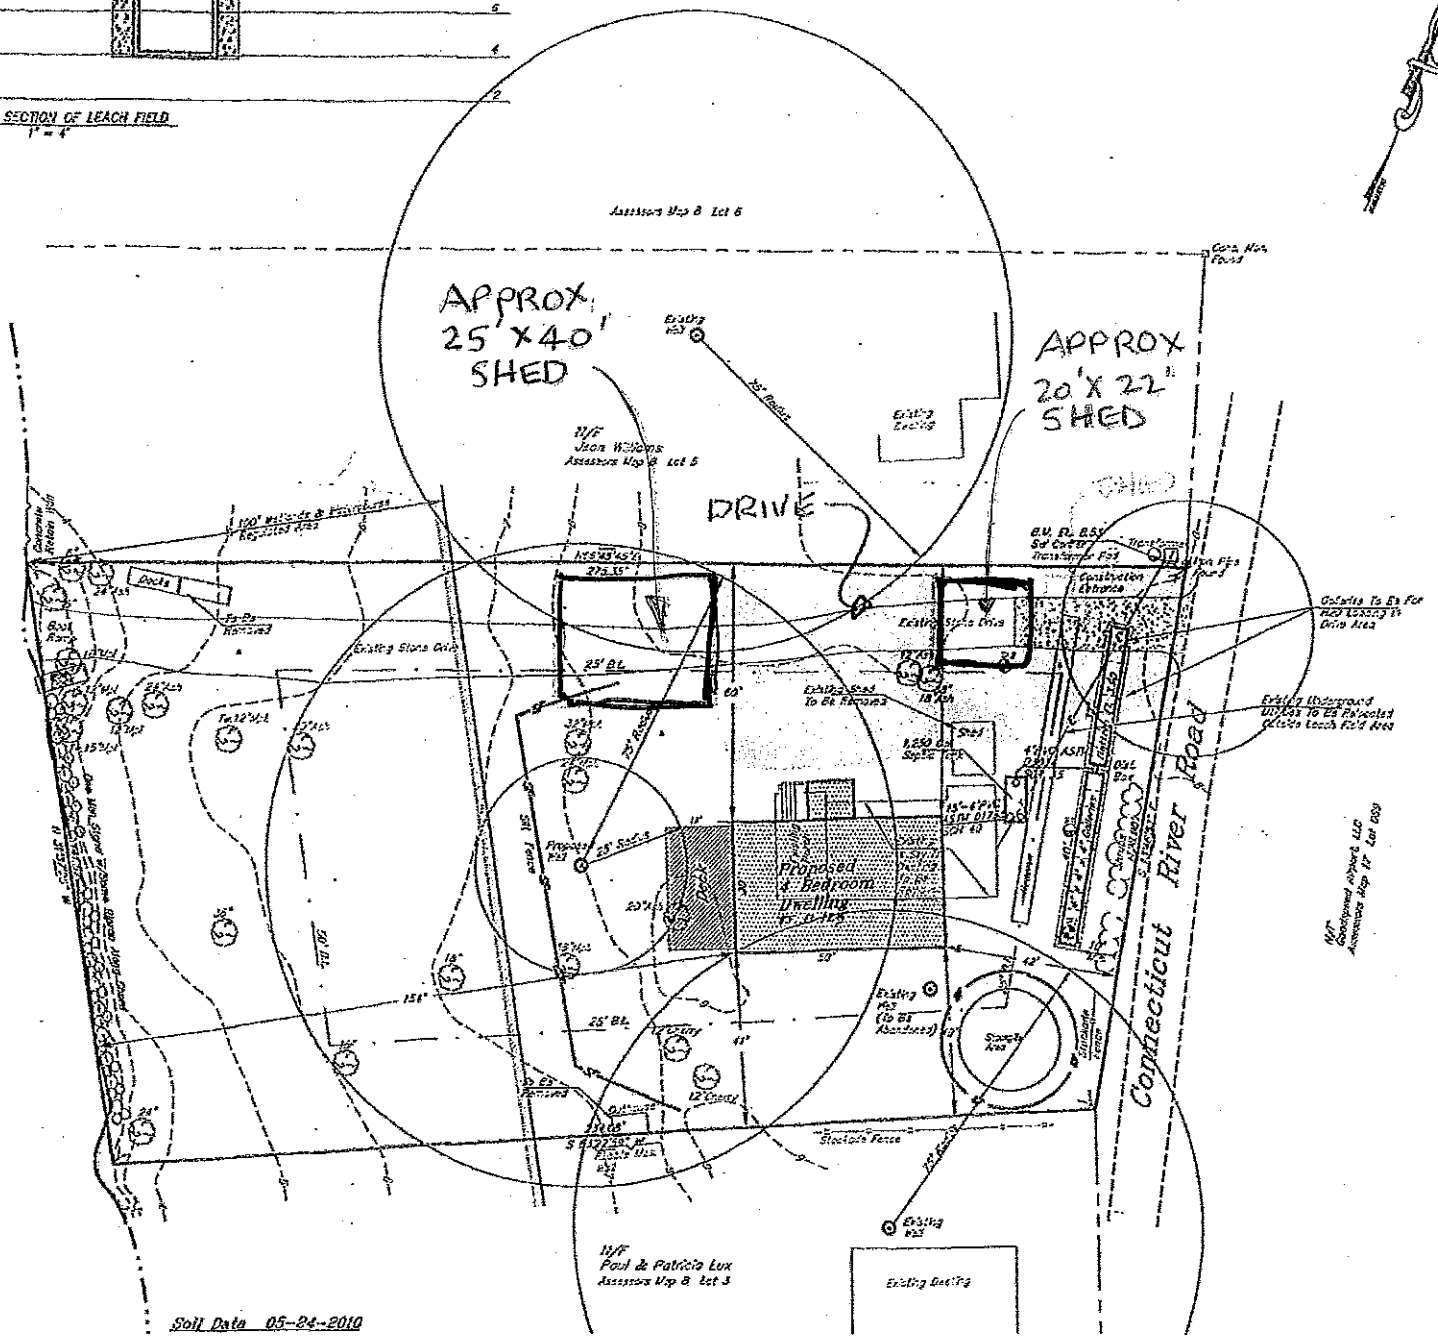

LEGEND

① LOT NUMBER

□ MONUMENT

FIELD
6/0
NOT